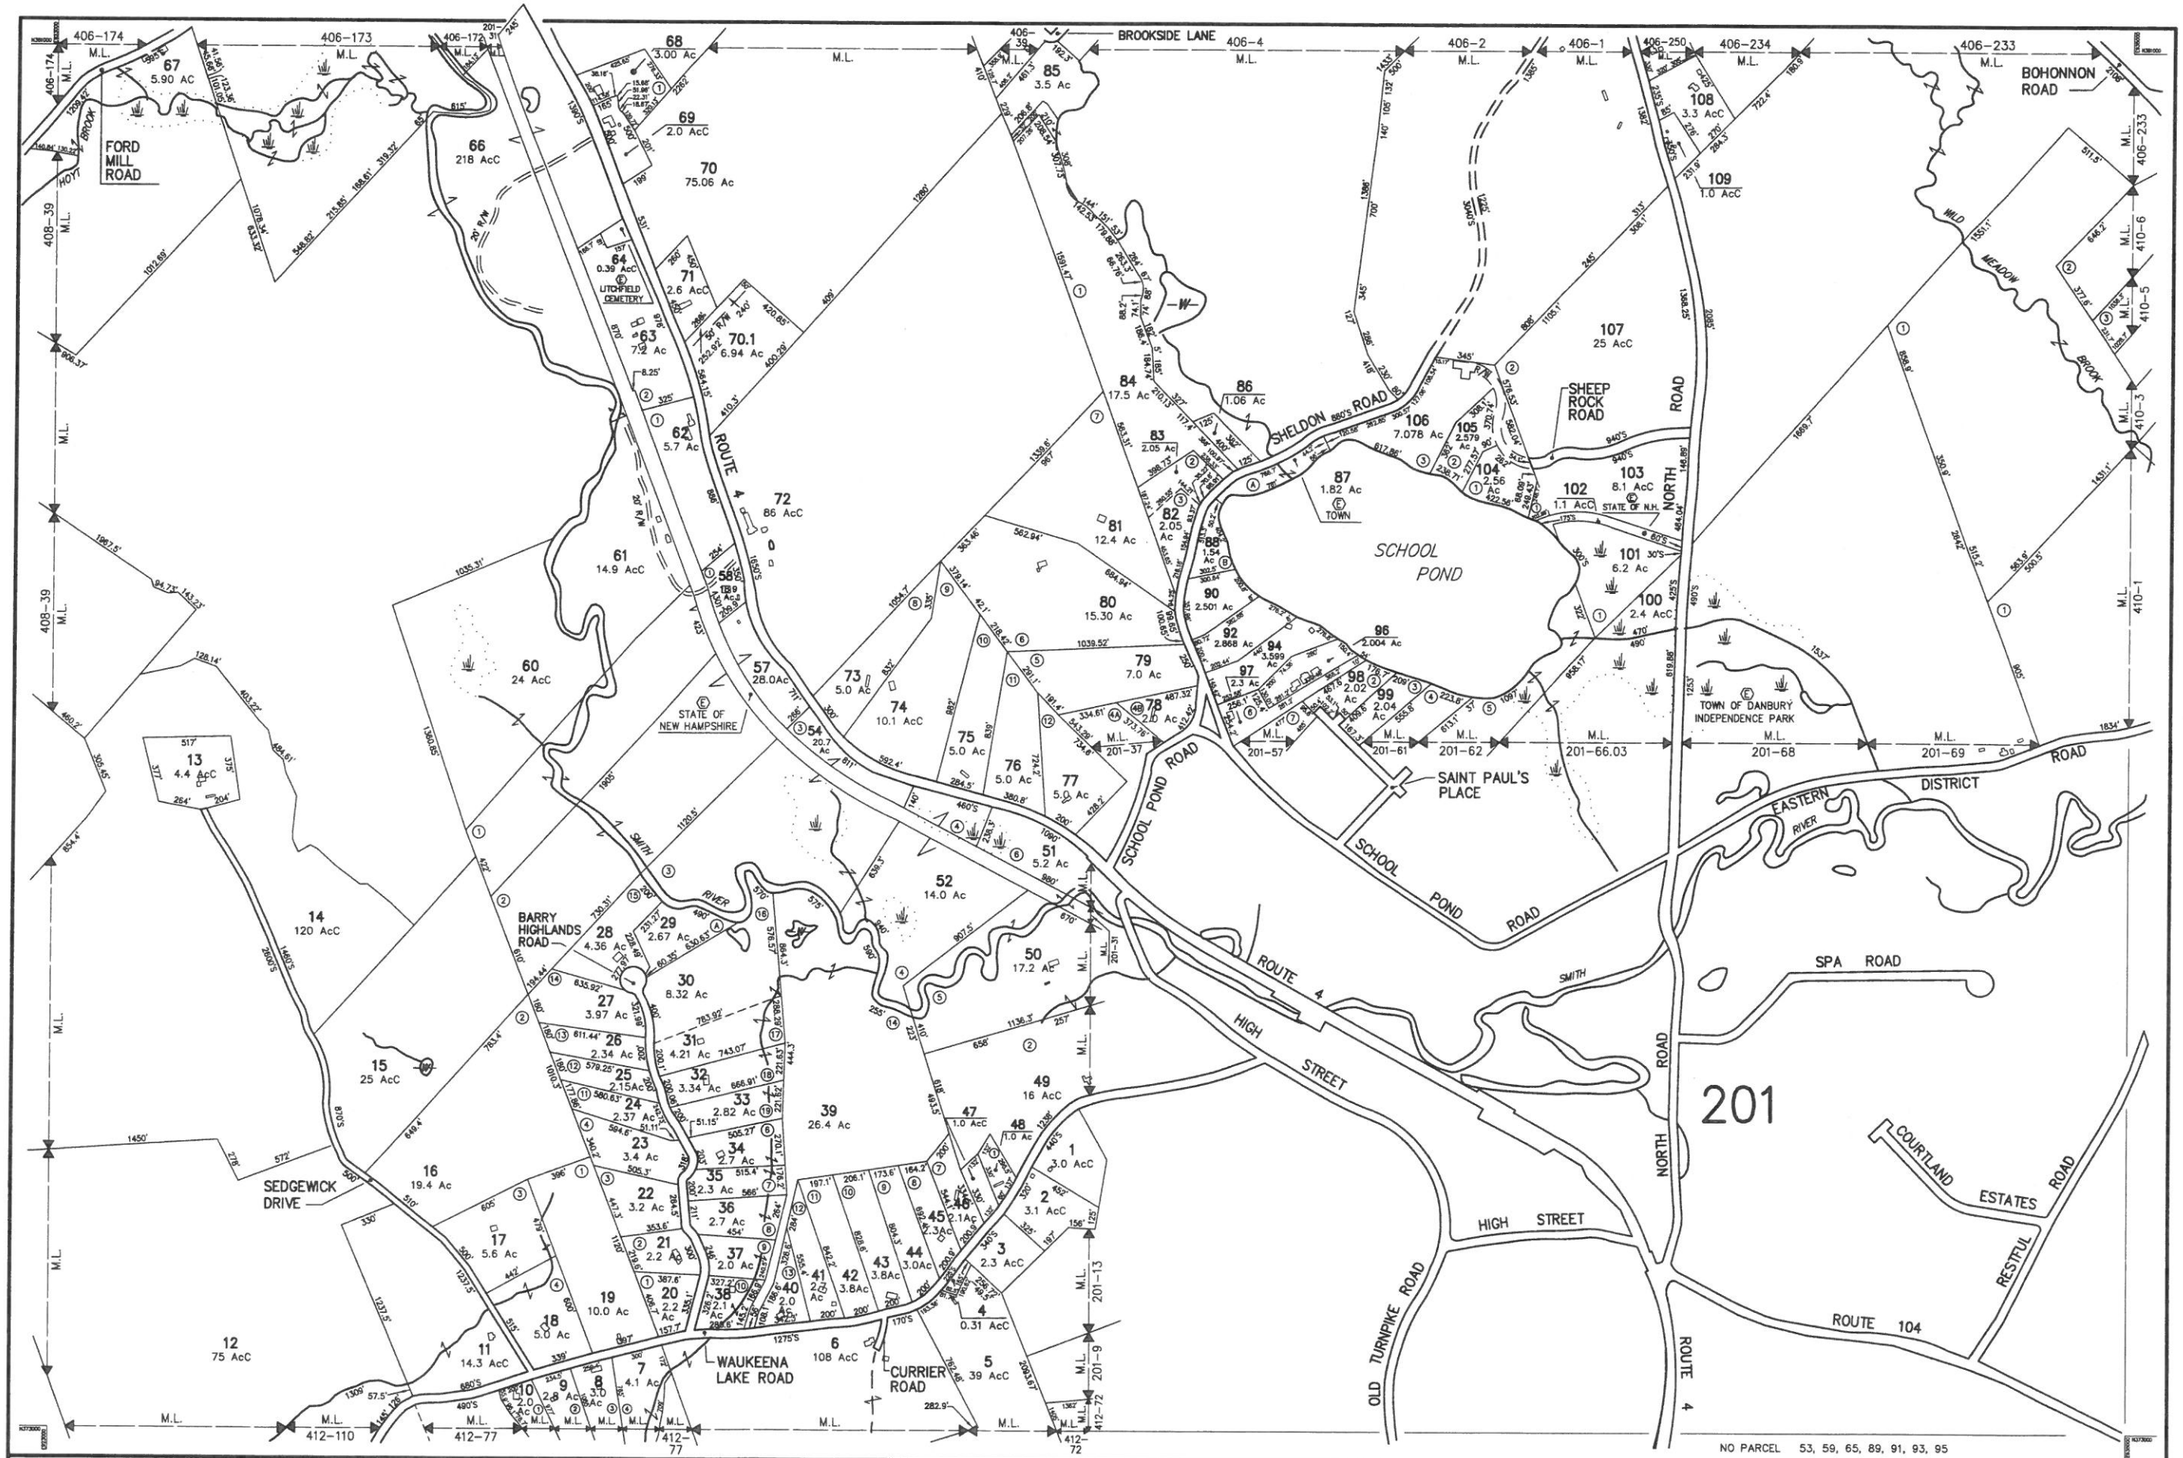

THIS MAP IS FOR ASSESSMENT PURPOSES. IT IS NOT VALID FOR LEGAL DESCRIPTION OR CONVEYANCE.

THE HORIZONTAL DATUM IS THE NEW HAMPSHIRE STATE PLANE COORDINATE SYSTEM.

PHOTOGRAPHY DATE: APRIL 18, 1995

COMPLETION DATE: JANUARY 31, 1996

PRODUCED IN 1996 BY

CAI Technologies

Precision Mapping, Geospatial Solutions

11 PLEASANT STREET, LITTLETON, NH 03561

800.322.4540 - WWW.CAI-TECH.COM

LEGEND

AREA SURVEYED . . . . . Ac

AREA CALCULATED . . . . . AcC

RECORD DIMENSION . . . . . 100'

SCALED DIMENSION . . . . . 100'S

MATCH LINE . . . . . M.L.

WATER . . . . . W

EXEMPT PROPERTY . . . . . E

SUBDIVISION LOT NO. 2

BUILDING . . . . . .

RIGHT OF WAY/ACCESS . . . . . R/W

COMMON OWNERSHIP . . . . . OR

WETLANDS . . . . . .

SCALE 1" = 400'

FEET 200 0 400 800 1200

METERS 100 0 100 200 300

REVISED TO : APRIL 1, 2014

PROPERTY MAPS

DANBURY

NEW HAMPSHIRE

INDEX DIAGRAM

407	406	405
408		410
413	412	411

MAP NO. 409