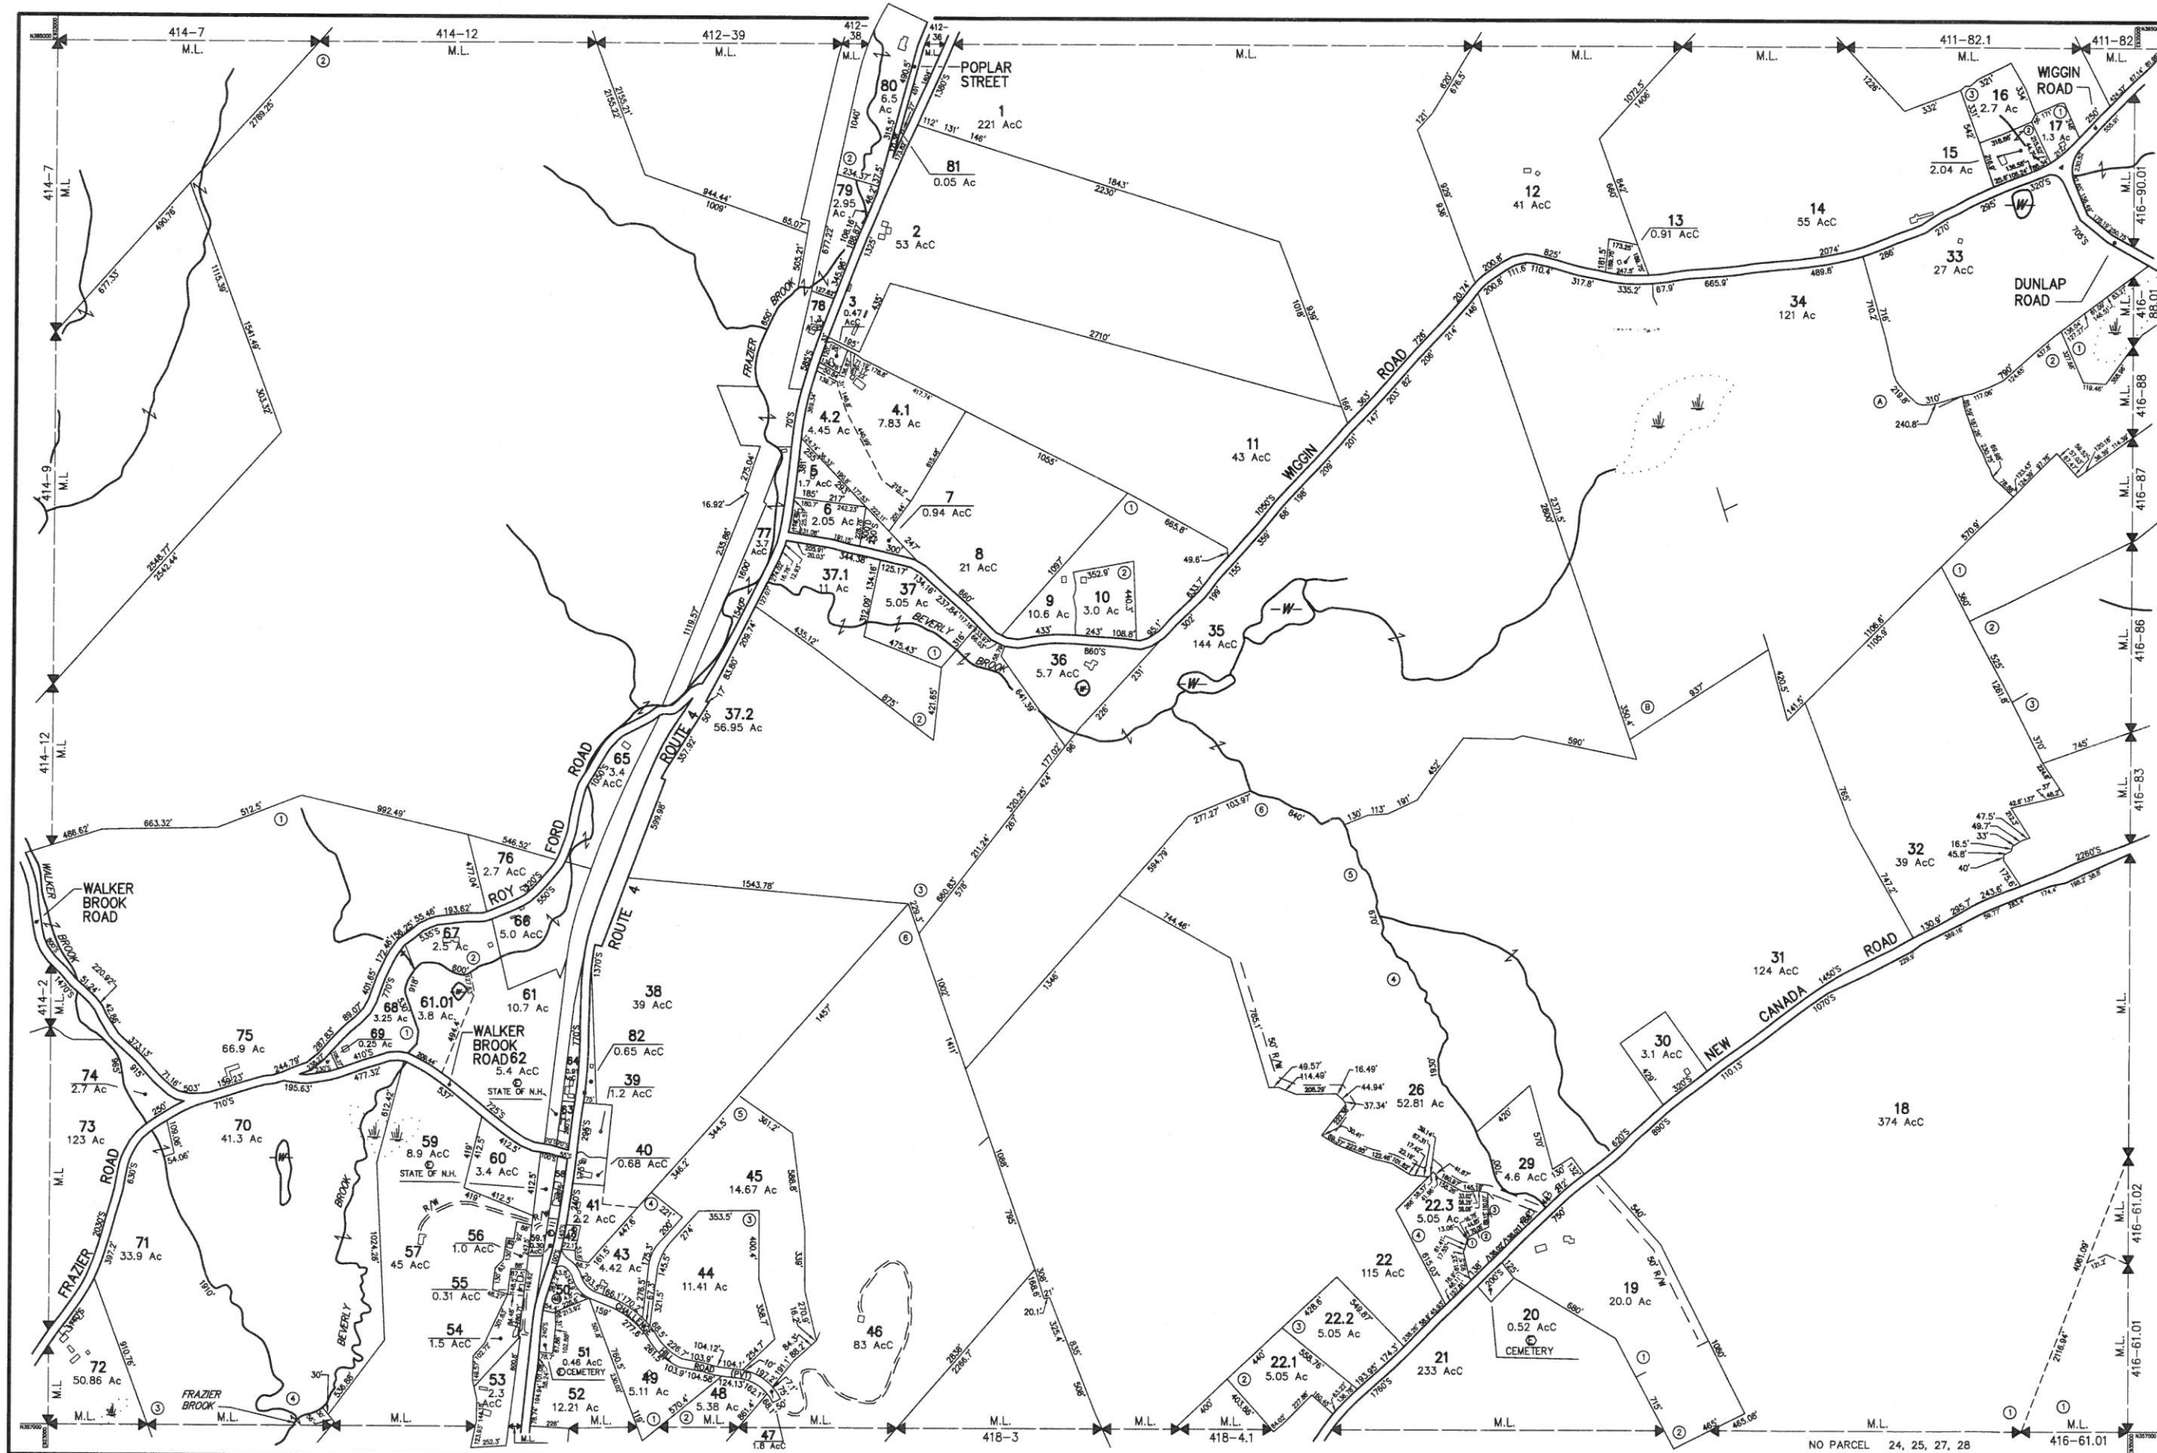

THIS MAP IS FOR ASSESSMENT PURPOSES. IT IS NOT VALID FOR LEGAL DESCRIPTION OR CONVEYANCE.

THE HORIZONTAL DATUM IS THE NEW HAMPSHIRE STATE PLANE COORDINATE SYSTEM.

PHOTOGRAPHY DATE: APRIL 18, 1995

COMPLETION DATE: JANUARY 31, 1996

PRODUCED IN 1996 BY

CAI Technologies
Precision Mapping, Geospatial Solutions
11 PLEASANT STREET, LITTLETON, NH 03561
800.322.4540 - WWW.CAI-TECH.COM

LEGEND

AREA SURVEYED	Ac	EXEMPT PROPERTY	(E)
AREA CALCULATED	AcC	SUBDIVISION LOT NO.	(2)
RECORD DIMENSION	100'	BUILDING	
SCALED DIMENSION	100'S	RIGHT OF WAY/ACCESS	R/W
MATCH LINE	M.L.	COMMON OWNERSHIP	OR
WATER	W	WETLANDS	

SCALE 1" = 400'

FEET 200 0 400 800 1200

METERS 100 0 100 200 300

REVISED TO : APRIL 1, 2016

PROPERTY MAPS

DANBURY

NEW HAMPSHIRE

INDEX DIAGRAM

413	412	411
414		416
	418	417

GN

MAP NO. 415